North

W E

ONE WAY TRAFFIC

NOT TO SCALE

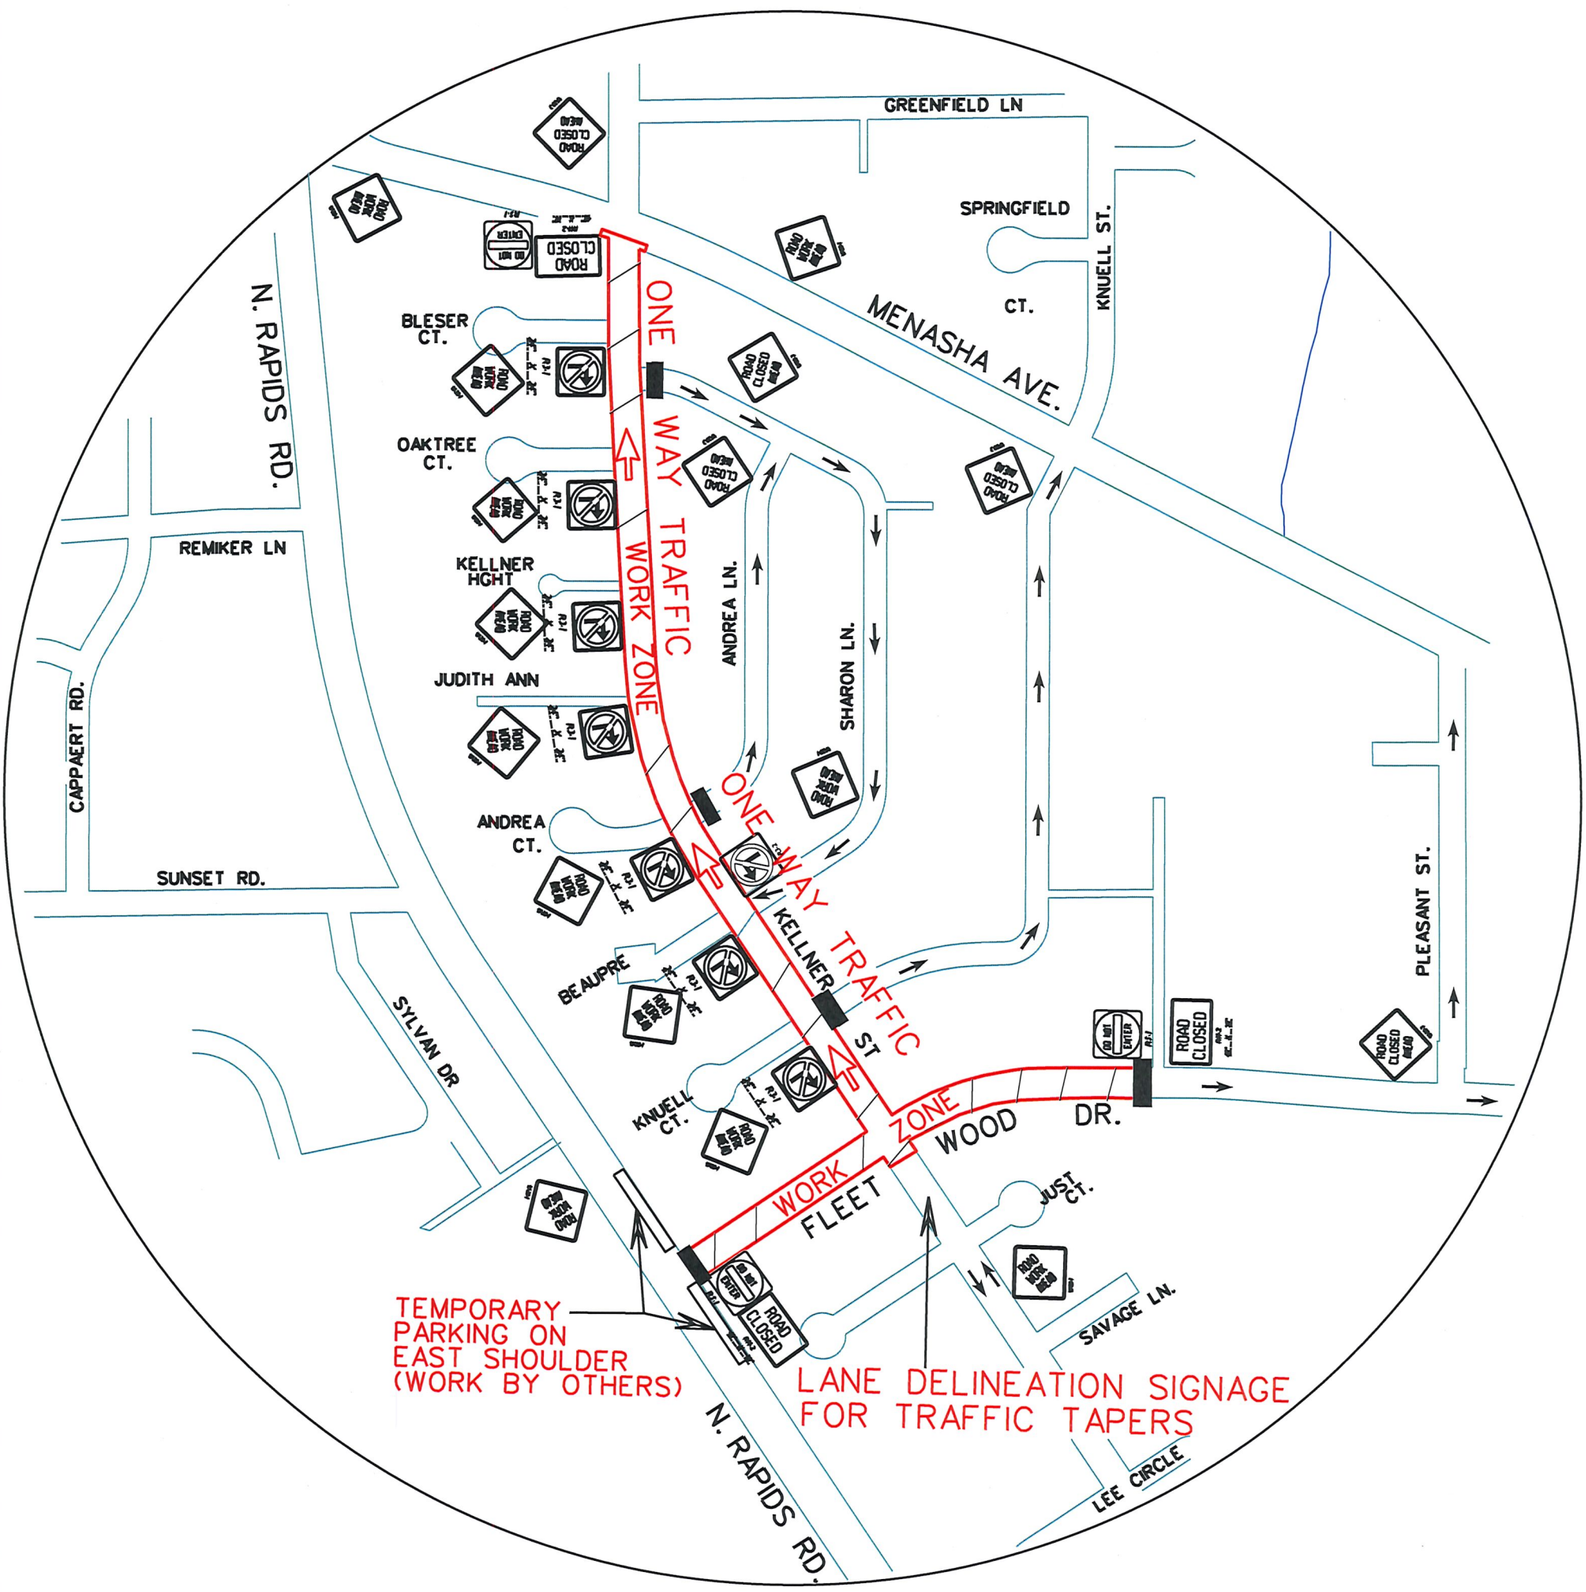

■ = ROAD CLOSED TIGHT W/ TYPE III BARRICADES