DETOUR ROUTE

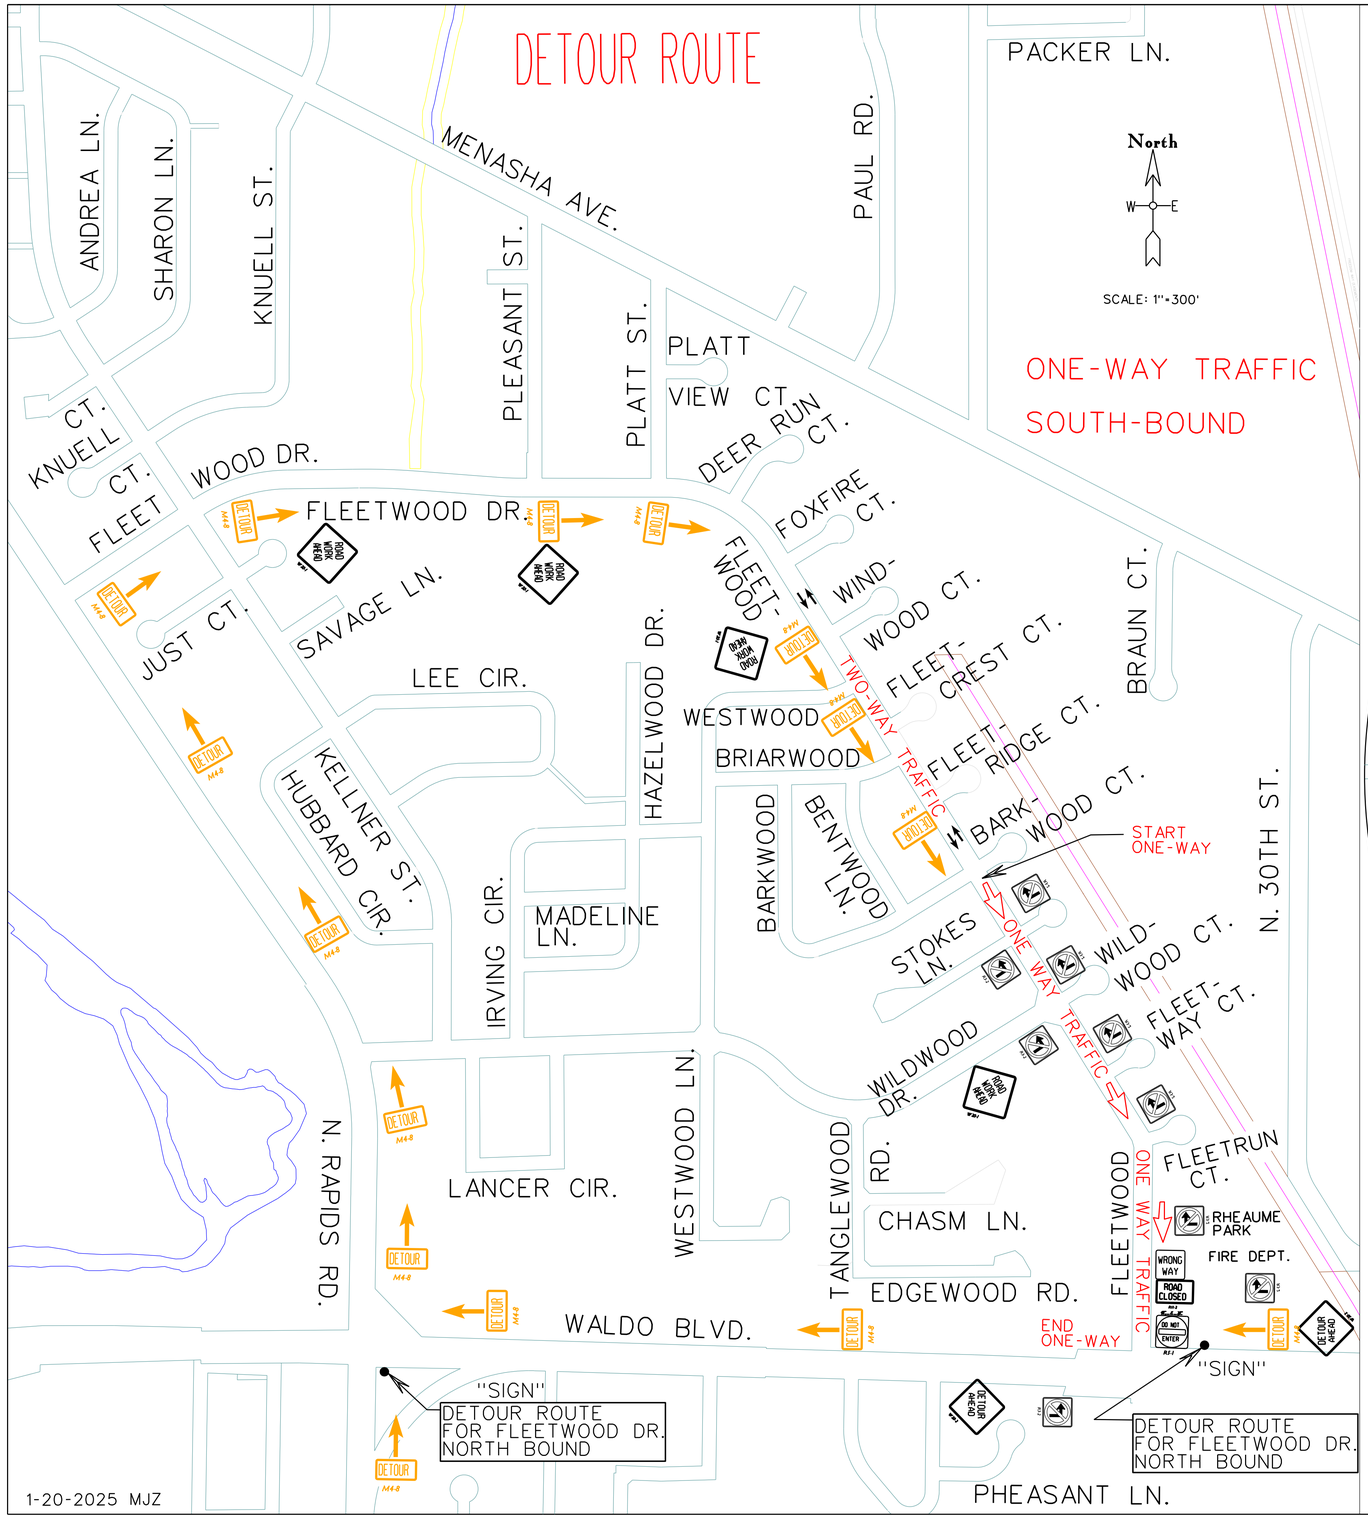

ONE-WAY TRAFFIC SOUTH-BOUND

ONE-WAY TRAFFIC SOUTH-BOUND TRAFFIC CONTROL

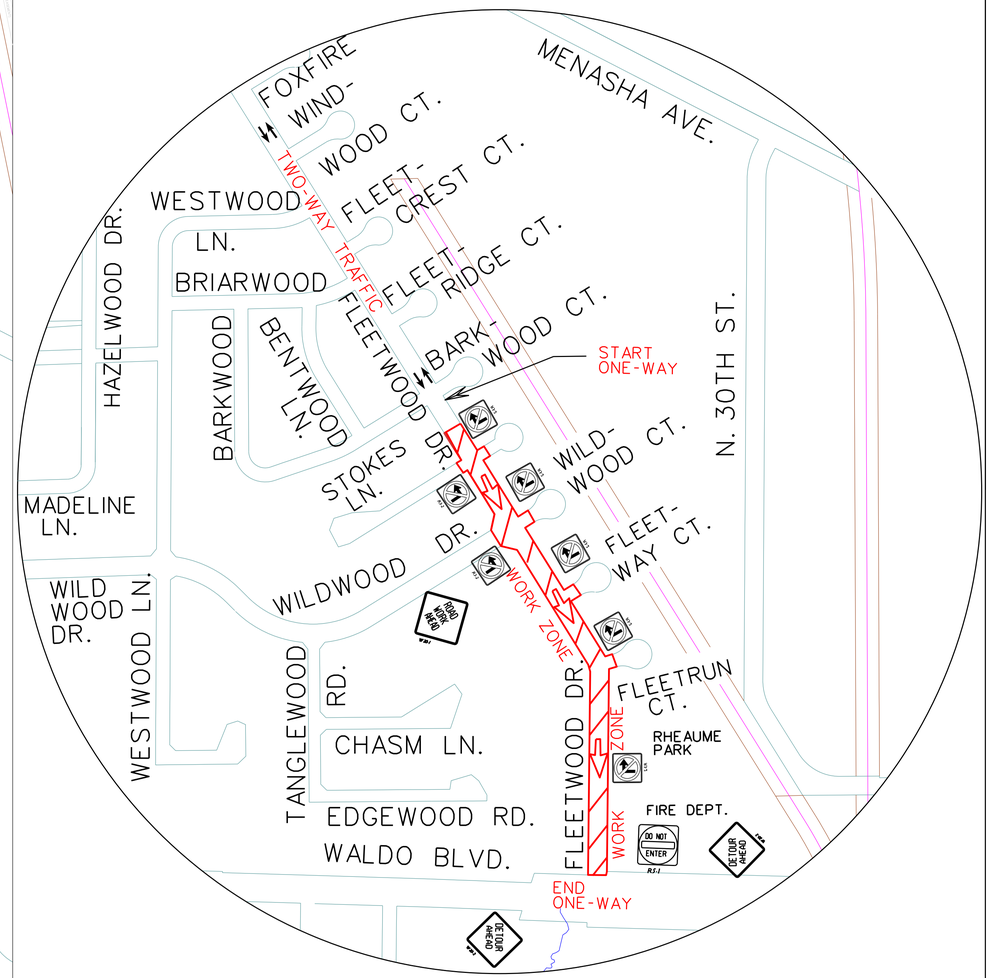

"GUIDE ONLY"

1-20-2025 MJZ

PAGE 1 OF 1

City of Manitowoc, Wisconsin
Engineering Department

FLEETWOOD DRIVE - DETOUR & TRAFFIC CONTROL PLAN